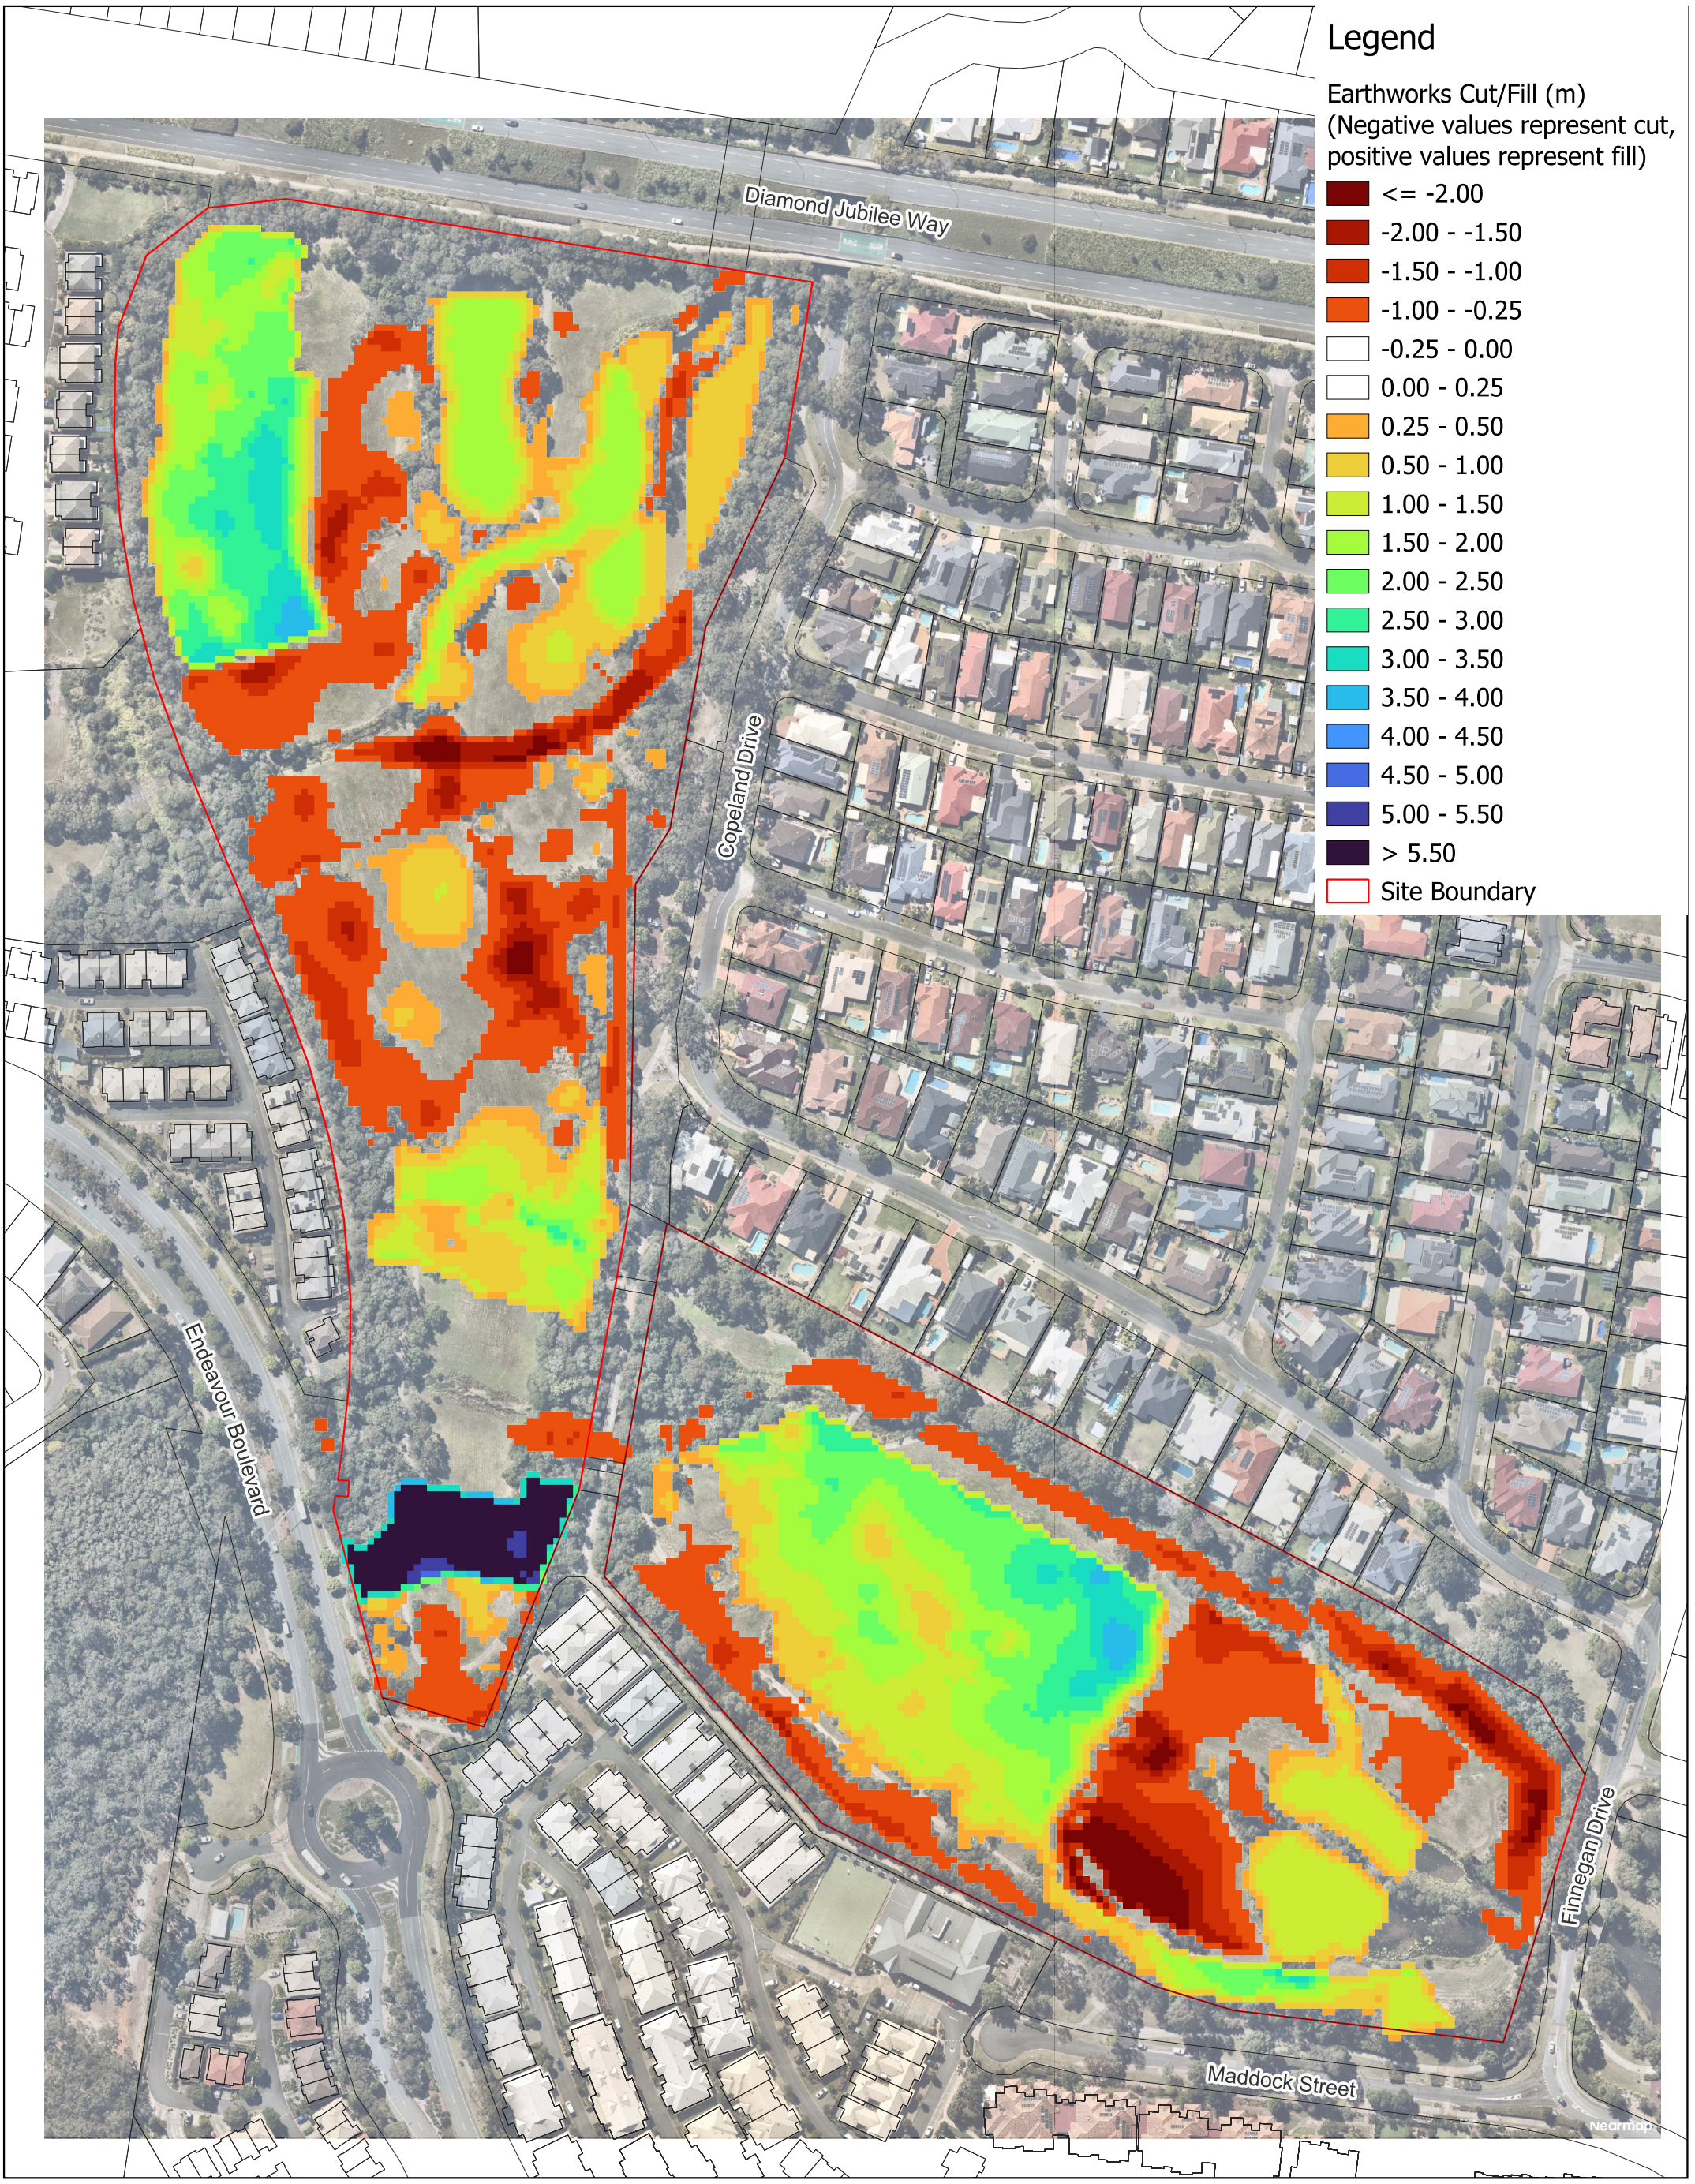


BLIGH TANNER

Level 9, 269 Wickham St
PO Box 612 Fortitude Valley Qld
4006 Australia
T +61 7 3251 8555
blightanner.com.au

Title:
Anglican School MID Preliminary Earthworks Plan

Project. North Lakes Golf Course

Job #	2020.0524
Engineer.	Carlos Gambirazio
Date.	8/6/2026

0 50 100 150 200 m

1 : 2,250 at A3

ALL RIGHTS RESERVED. FIGURES MUST BE READ IN CONJUNCTION WITH THE ASSOCIATED BLIGH TANNER FLOOD REPORT.