


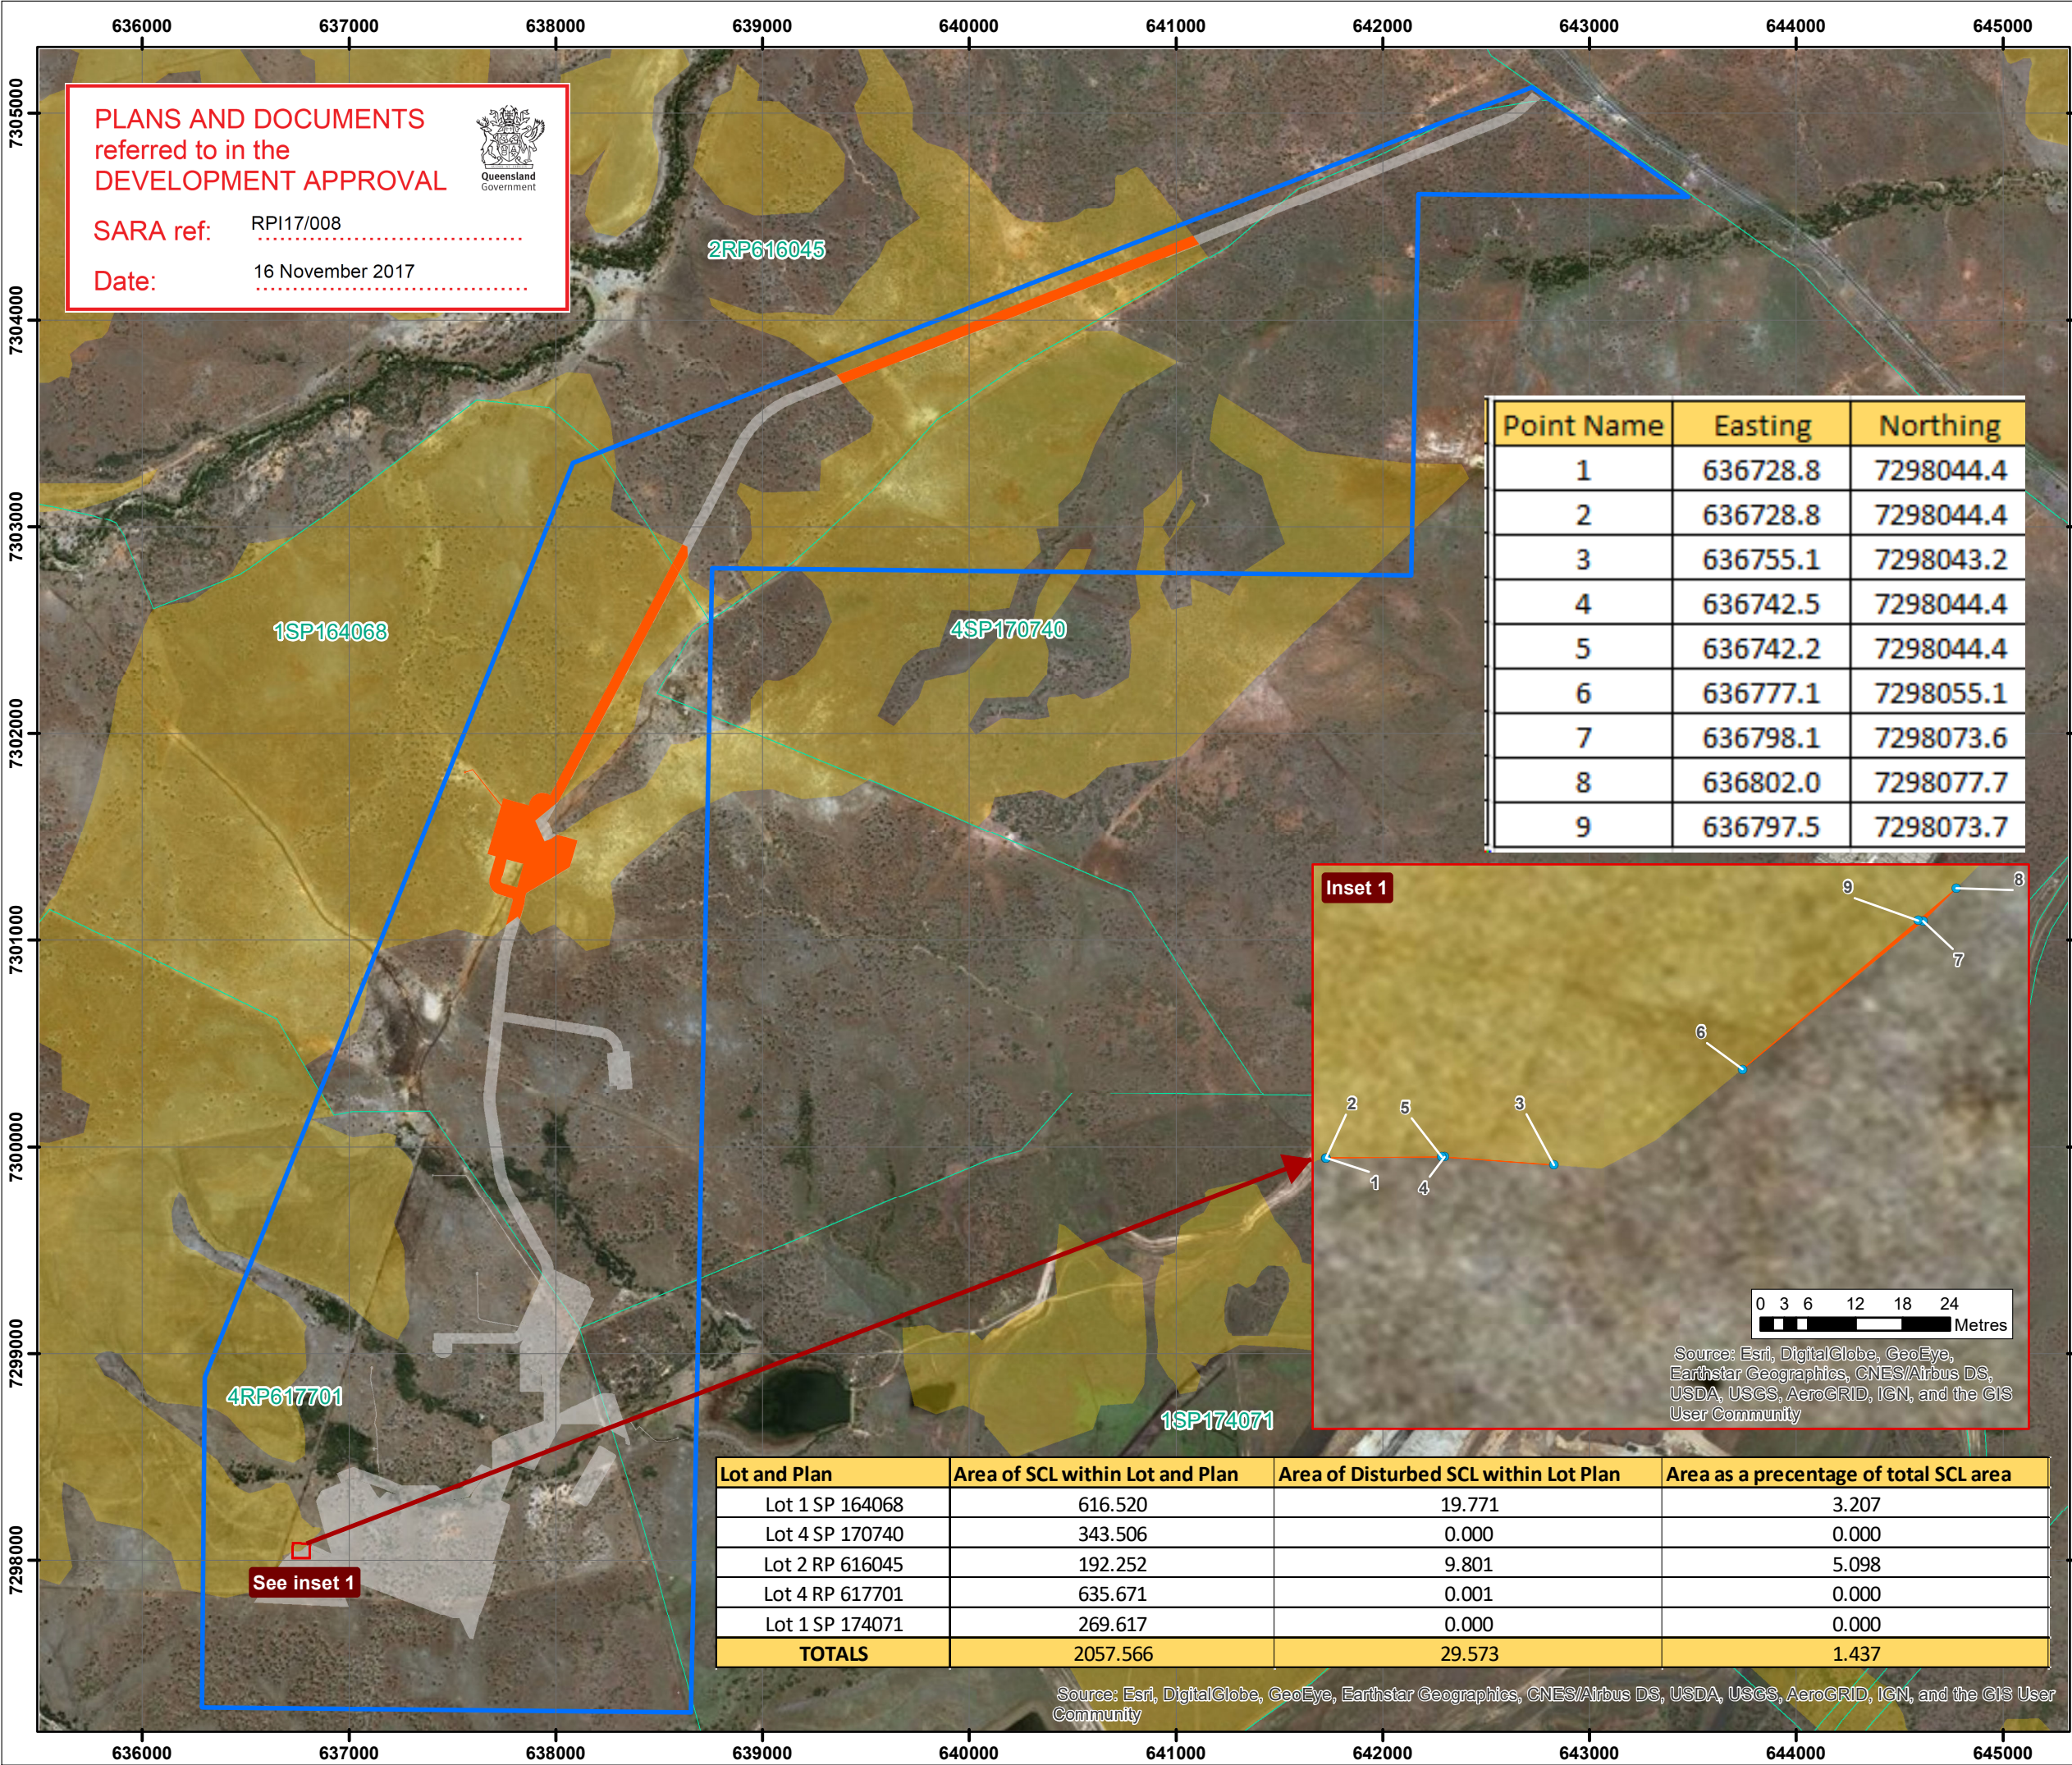

PLANS AND DOCUMENTS
referred to in the
DEVELOPMENT APPROVAL

SARA ref:


RPI17/008

Date:

16 November 2017



Point Name	Easting	Northing
1	636728.8	7298044.4
2	636728.8	7298044.4
3	636755.1	7298043.2
4	636742.5	7298044.4
5	636742.2	7298044.4
6	636777.1	7298055.1
7	636798.1	7298073.6
8	636802.0	7298077.7
9	636797.5	7298073.7

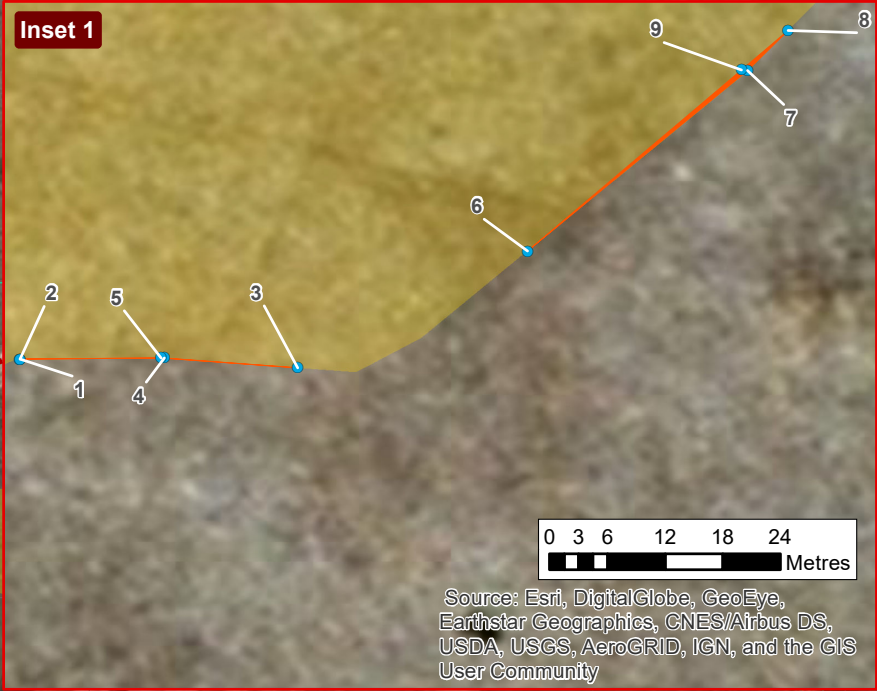

Lot and Plan	Area of SCL within Lot and Plan	Area of Disturbed SCL within Lot Plan	Area as a percentage of total SCL area
Lot 1 SP 164068	616.520	19.771	3.207
Lot 4 SP 170740	343.506	0.000	0.000
Lot 2 RP 616045	192.252	9.801	5.098
Lot 4 RP 617701	635.671	0.001	0.000
Lot 1 SP 174071	269.617	0.000	0.000
TOTALS	2057.566	29.573	1.437

Source: Esri, DigitalGlobe, GeoEye, Earthstar Geographics, CNES/Airbus DS, USDA, USGS, AeroGRID, IGN, and the GIS User Community

ENDOCOAL

METEOR DOWNS
STRATEGIC
CROPPING LAND

Legend

Mining Lease

SCL disturbed within project boundary

Infrastructure not the subject of this application

Cadastral Boundaries

Strategic Cropping Land

Credits:
Cadastral and Strategic Cropping Land
© State of Queensland (Department of Natural Resources and Mines) 2016.


Coordinate System: GDA 1994 MGA Zone 55
Projection: Transverse Mercator
Datum: GDA 1994
Date: 15-Nov-17


0 0.25 0.5 1

Kilometres

Scale: 1:30,000 at A3

Northern Resource
CONSULTANTS

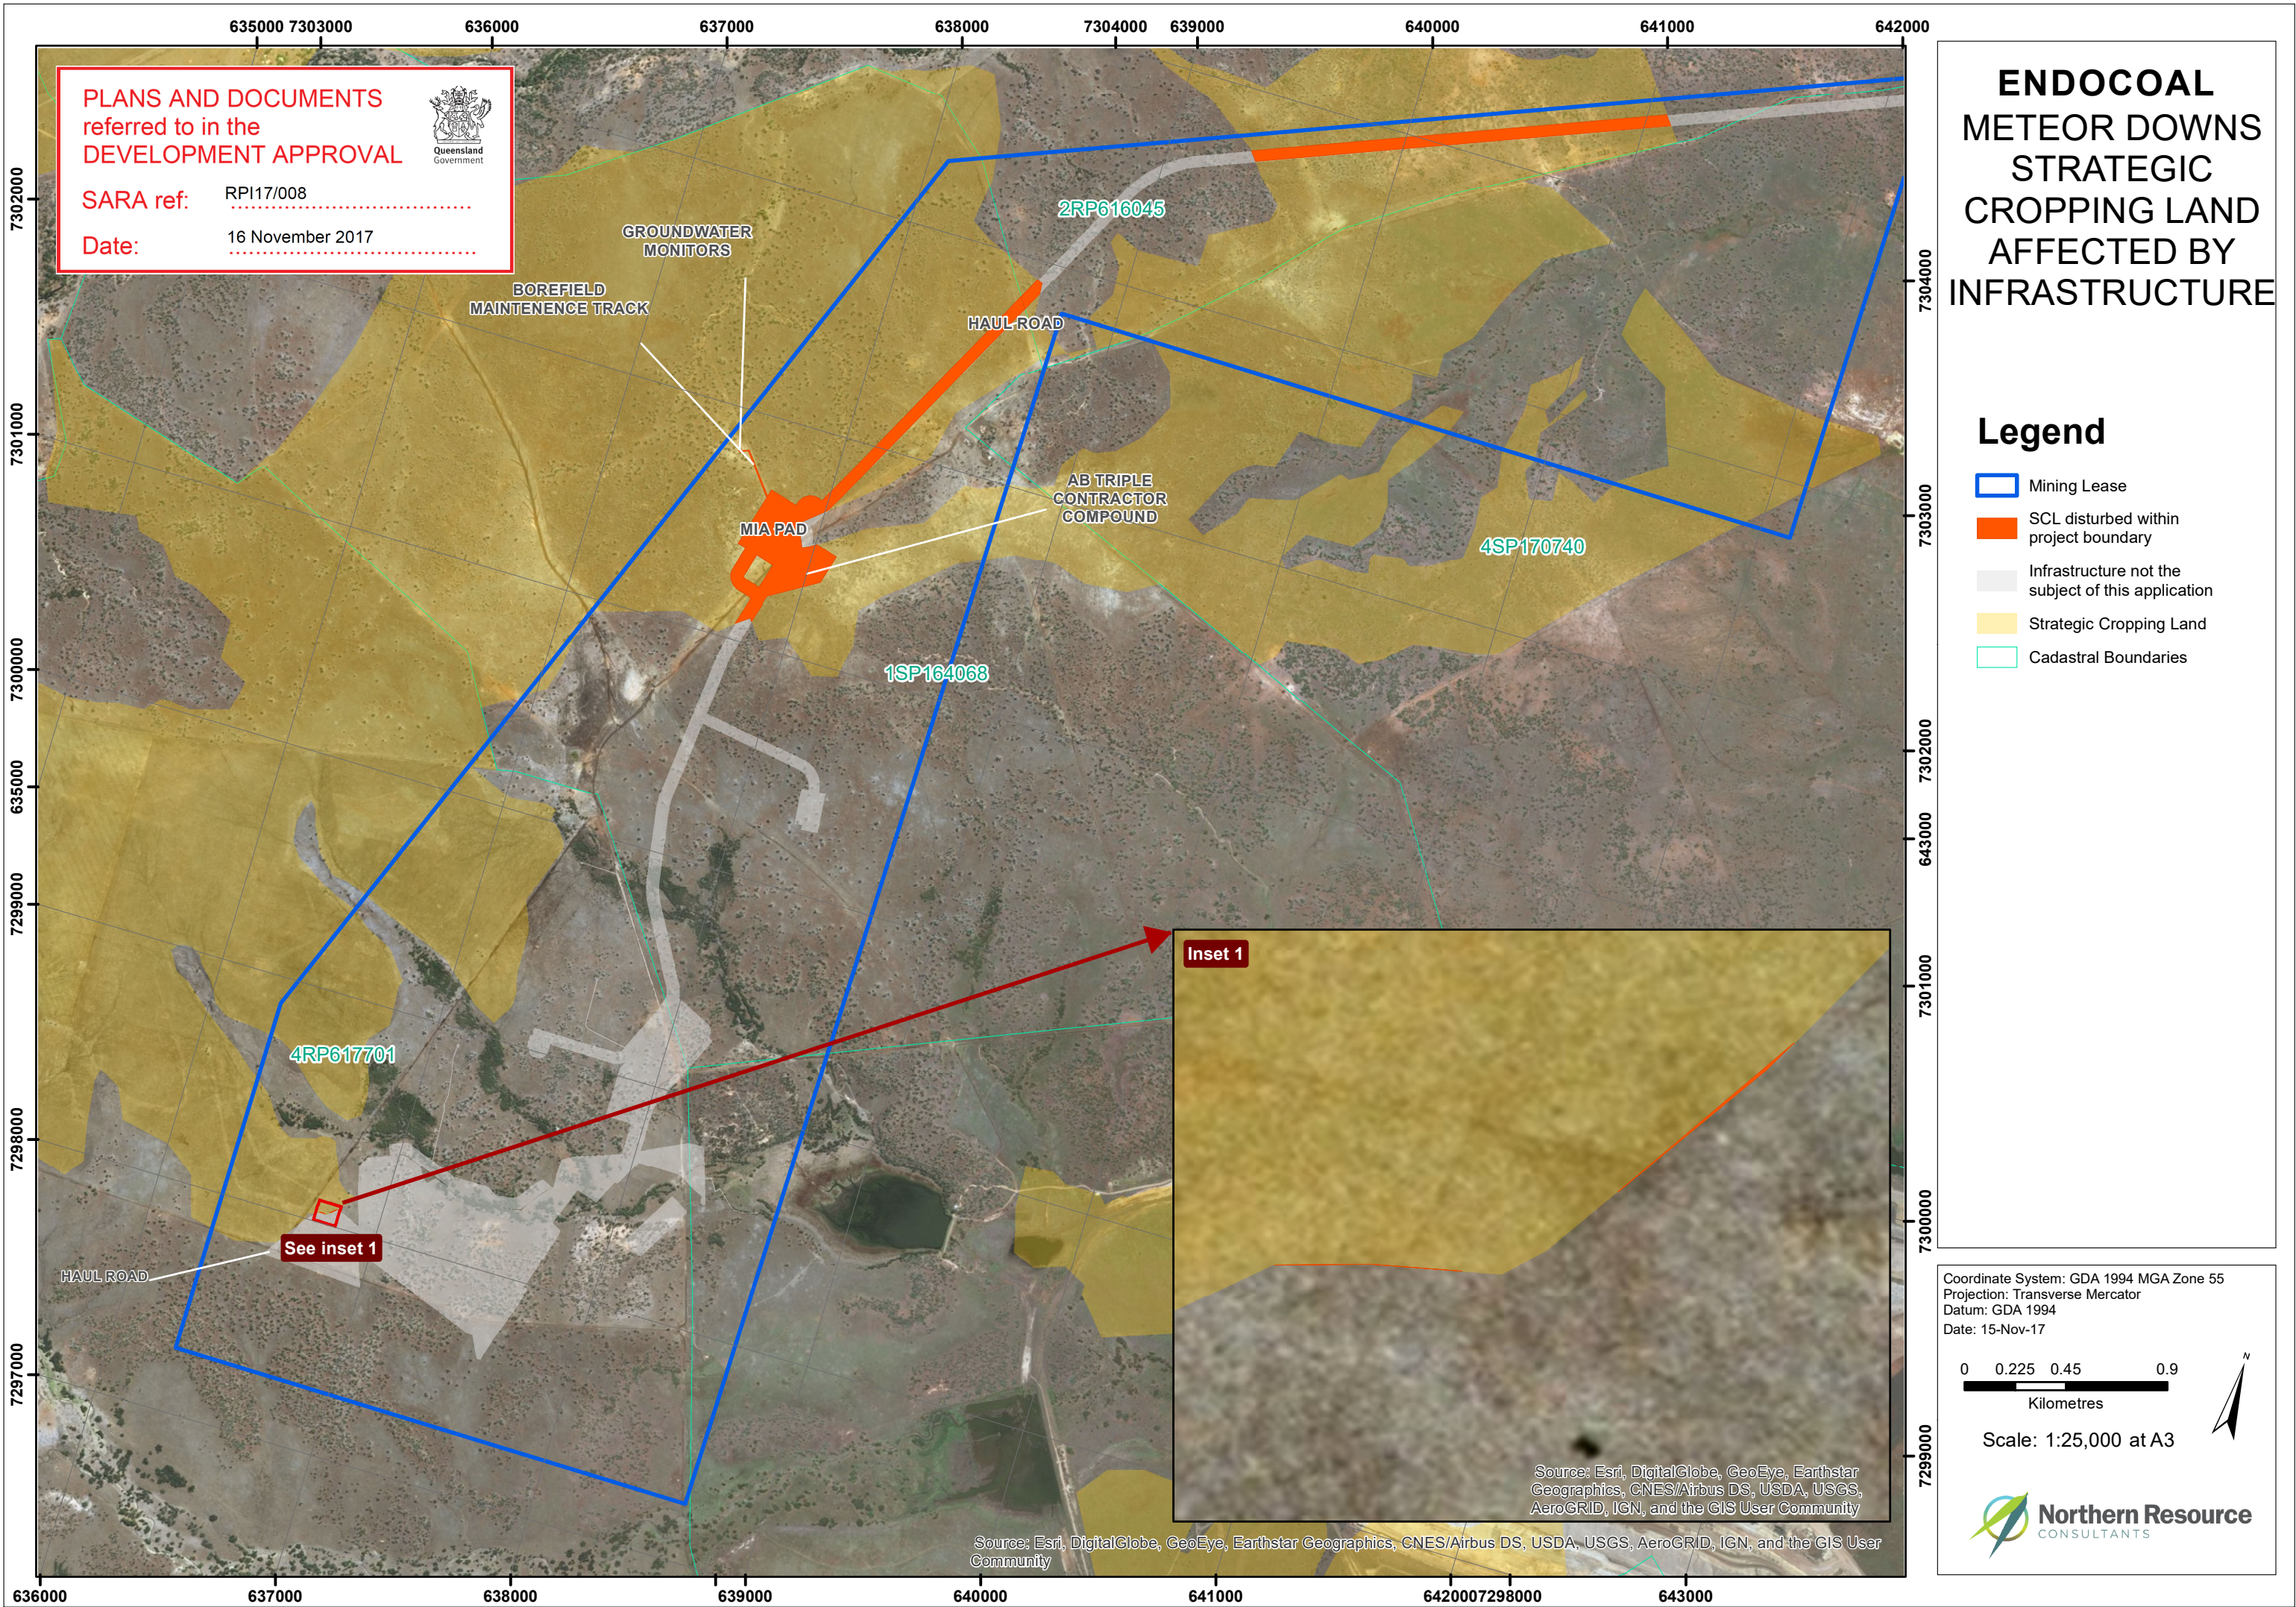

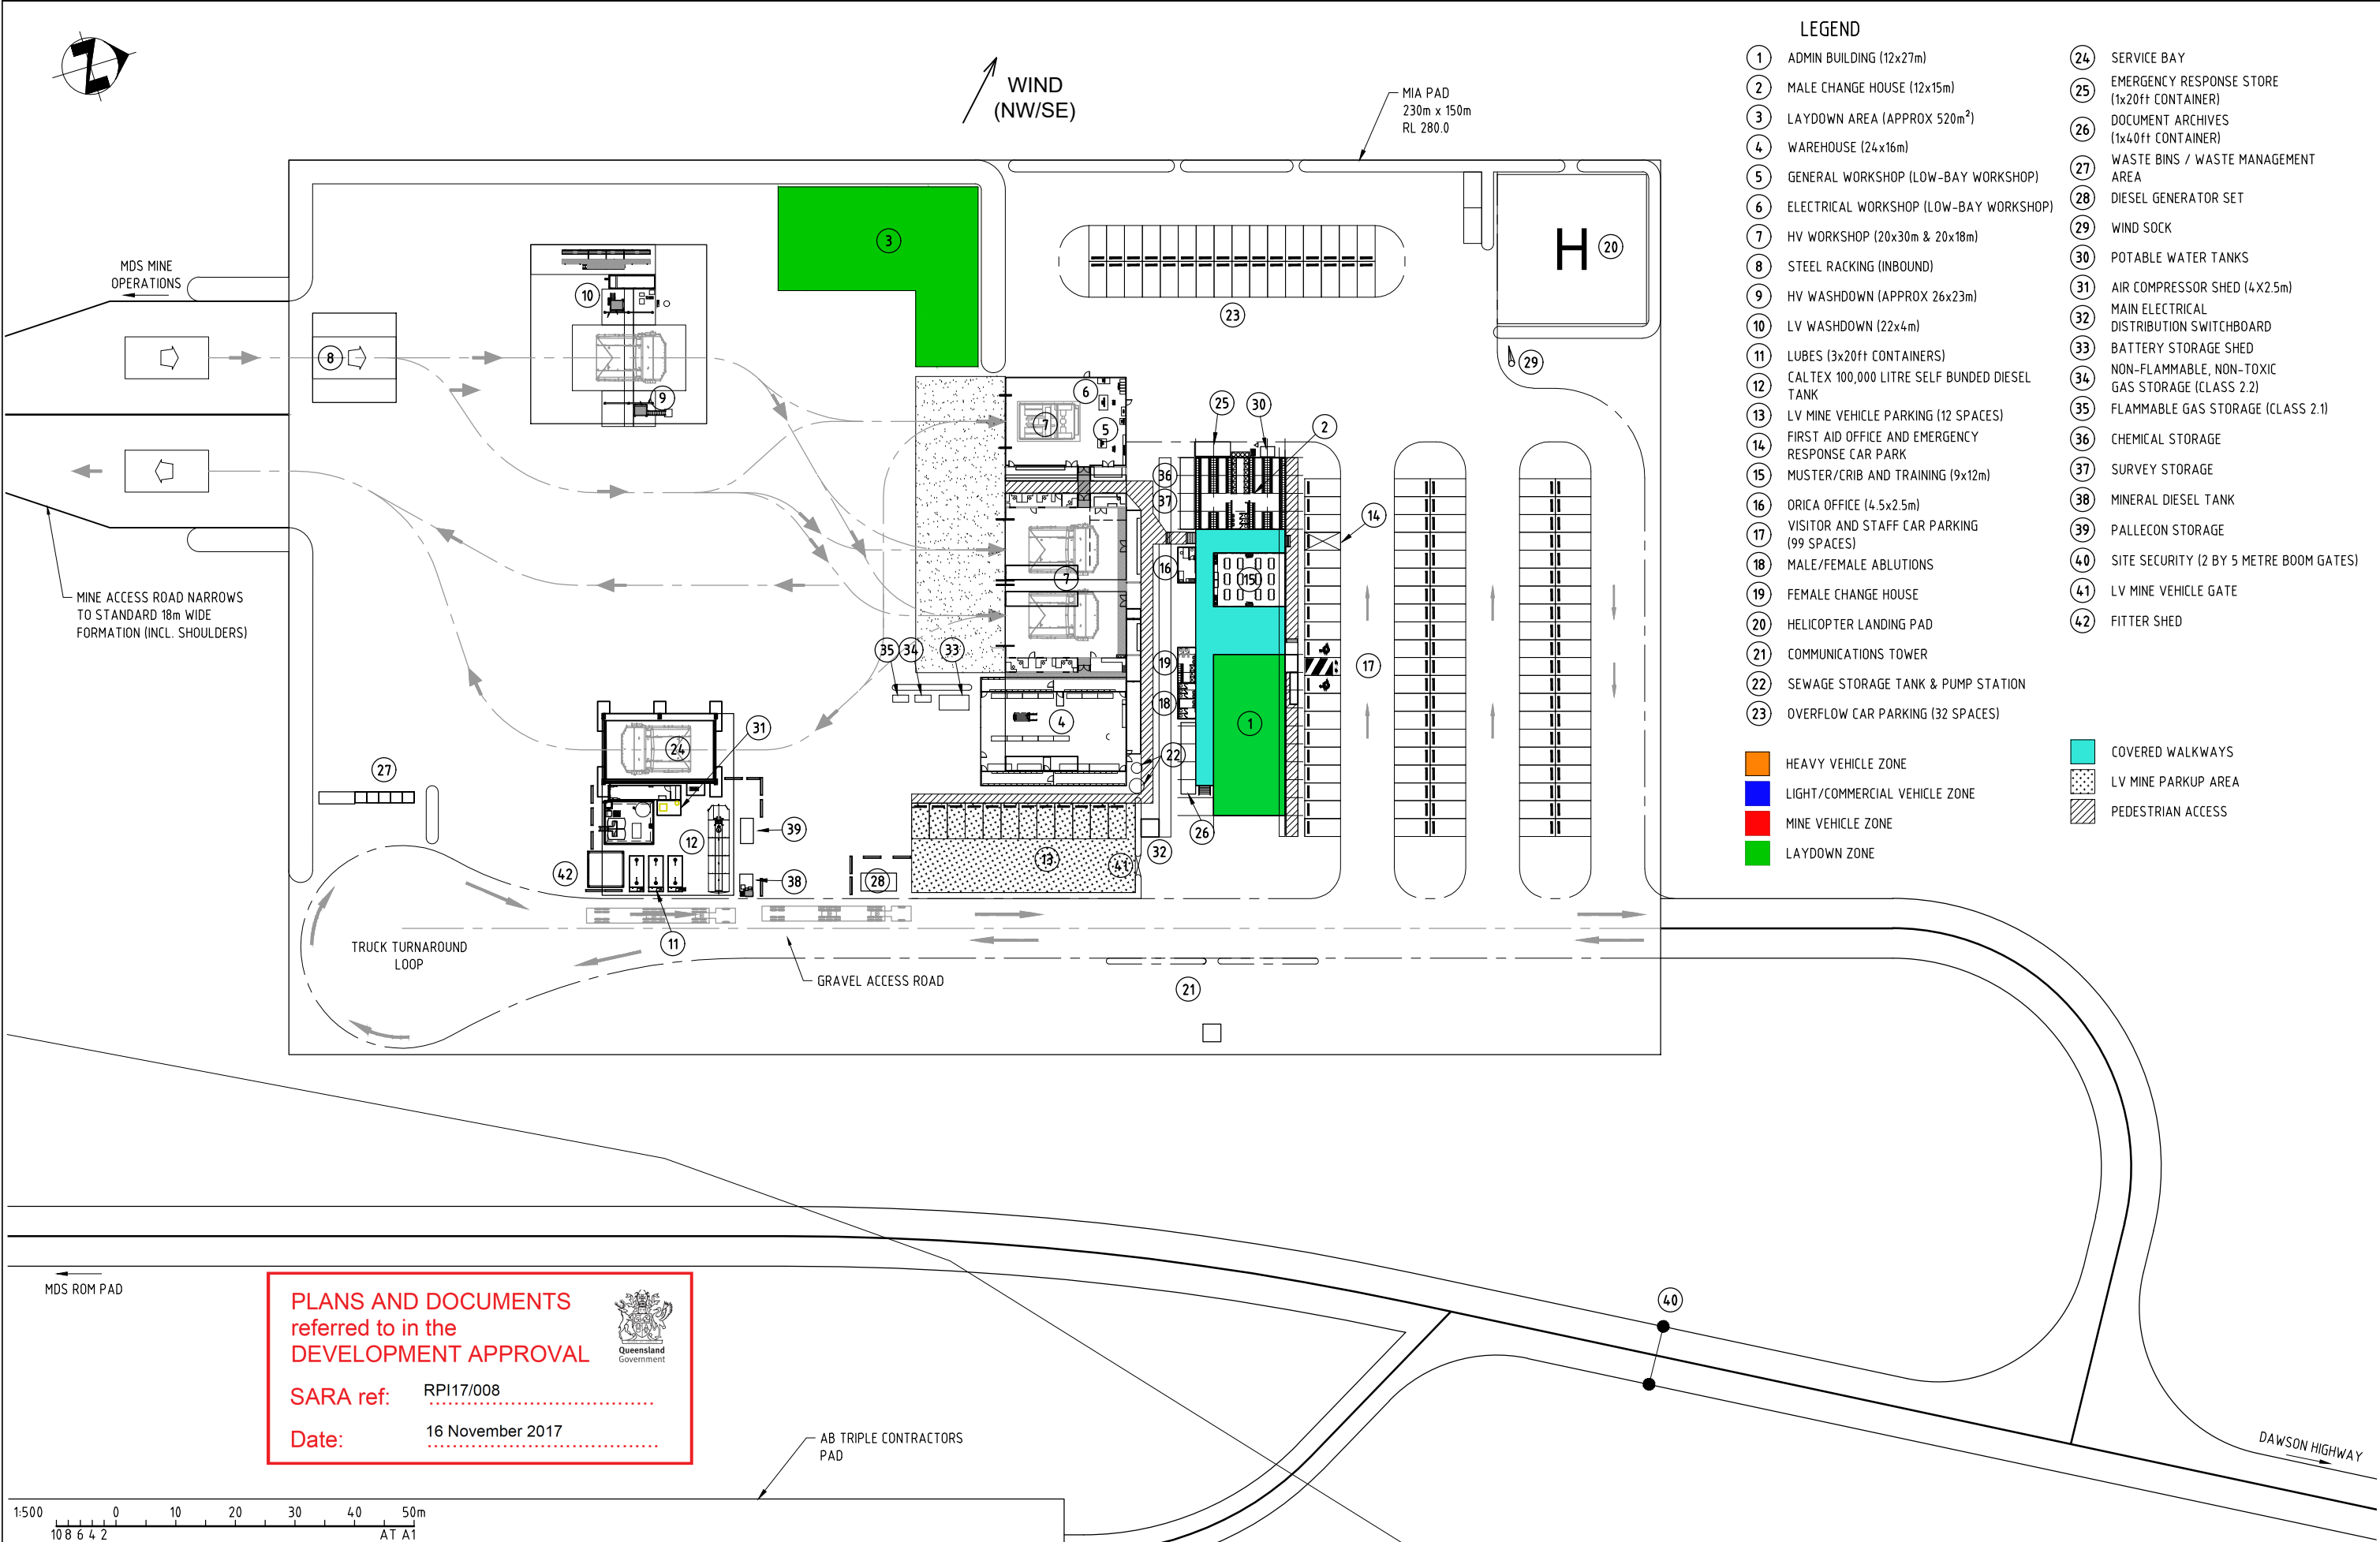

- ### LEGEND

1

ADMIN BUILDING (12x27m)

2

MALE CHANGE HOUSE (12x15m)

3

LAYDOWN AREA (APPROX 520m²)

4

WAREHOUSE (24x16m)

5

GENERAL WORKSHOP (LOW-BAY WORKSHOP)

6

ELECTRICAL WORKSHOP (LOW-BAY WORKSHOP)

7

HV WORKSHOP (20x30m & 20x18m)

8

STEEL RACKING (INBOUND)

9

HV WASHDOWN (APPROX 26x23m)

10

LV WASHDOWN (22x4m)

11

LUBES (3x20ft CONTAINERS)

12

CAL TEX 100,000 LITRE SELF BUNDED DIESEL TANK

13

LV MINE VEHICLE PARKING (12 SPACES)

14

FIRST AID OFFICE AND EMERGENCY RESPONSE CAR PARK

15

MUSTER/CRIB AND TRAINING (9x12m)

16

ORICA OFFICE (4.5x2.5m)

17

VISITOR AND STAFF CAR PARKING (99 SPACES)

18

MALE/FEMALE ABLUTIONS

19

FEMALE CHANGE HOUSE

20

HELICOPTER LANDING PAD

21

COMMUNICATIONS TOWER

22

SEWAGE STORAGE TANK & PUMP STATION

23

OVERFLOW CAR PARKING (32 SPACES)

24

SERVICE BAY

25

EMERGENCY RESPONSE STORE (1x20ft CONTAINER)

26

DOCUMENT ARCHIVES (1x40ft CONTAINER)

27

WASTE BINS / WASTE MANAGEMENT AREA

28

DIESEL GENERATOR SET

29

WIND SOCK

30

POTABLE WATER TANKS

31

AIR COMPRESSOR SHED (4x2.5m)

32

MAIN ELECTRICAL DISTRIBUTION SWITCHBOARD

33

BATTERY STORAGE SHED

34

NON-FLAMMABLE, NON-TOXIC GAS STORAGE (CLASS 2.2)

35

FLAMMABLE GAS STORAGE (CLASS 2.1)

36

CHEMICAL STORAGE

37

SURVEY STORAGE

38

MINERAL DIESEL TANK

39

PALLECON STORAGE

40

SITE SECURITY (2 BY 5 METRE BOOM GATES)

41

LV MINE VEHICLE GATE

42

FITTER SHED

HEAVY VEHICLE ZONE

LIGHT/COMMERCIAL VEHICLE ZONE

MINE VEHICLE ZONE

LAYDOWN ZONE

COVERED WALKWAYS

LV MINE PARKUP AREA

PEDESTRIAN ACCESS
- PLANS AND DOCUMENTS**
referred to in the
DEVELOPMENT APPROVAL

SARA ref: RPI17/008

Date: 16 November 2017
-
- | | | | | | | | | | | | | | | | | | | |
|----|---------|----------|--------------------|----------|---|-----------|----|----------------|-------------------------|--|--|-----------------------|--|---------------------------------------|--------------------|-----------------|-------------------------------|-----------------|
| | | | | | COPYRIGHT
The concepts and information contained in this document are the copyright of HARRADYNAMICS. Use or copying of the document in whole or in part without the written permission of HARRADYNAMICS constitutes an infringement of copyright. | | | | | | CLIENT SOJITZ MDS MINING PTY LTD
PROJECT METEOR DOWNS SOUTH | | TITLE MINE INFRASTRUCTURE AREA LAYOUT PLAN | | | | | |
| A | 11/9/17 | CRP | GDH | GDH | ISSUED FOR INFORMATION | | | | | | DESIGNED C.PERRY | PRINCIPAL ENGINEER PA | APPROVED BY HARRADYNAMICS G.HARRADINE | APPROVED BY SOJITZ MDS MINING PTY LTD | SCALE NOT TO SCALE | DATUM MGA94 Z55 | HARRADYNAMICS PROJECT NO 1550 | SHEET NO 1 OF 1 |
| No | DATE | DESIGNED | PRINCIPAL ENGINEER | APPROVED | CLIENT | AMENDMENT | No | DRAWING NUMBER | REFERENCE DRAWING TITLE | | DRAWING No 1550-SK-LA-041 | | REV A | | | | | |